


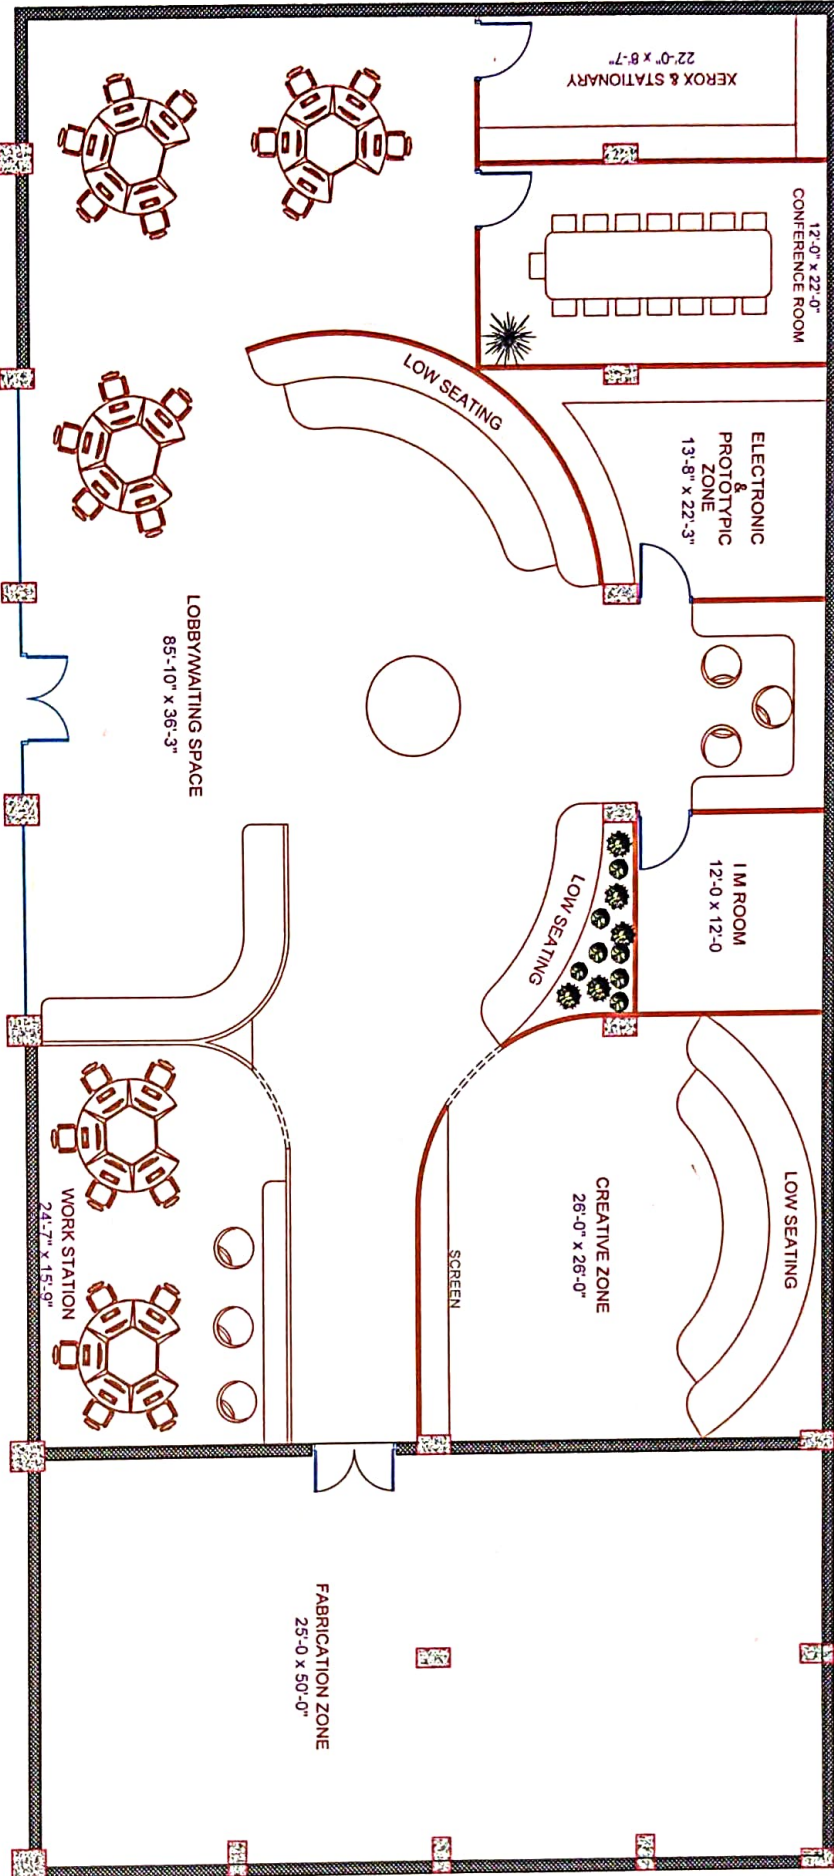

AREA :- 4327 SFT

ARCHITECTS		STRUCTURAL CONSULTANT	
K BLOCK		CMR	
PROJECT		CLIENT	
TITLE		FURNITURE LAYOUT	
ORIENTATION		PHASE	
STATUS		SCHEMATIC	
FOR EXECUTION		DEALT BY	
APPR. BY		SCALE	
SRIDHAR SURESH N_T_S		SHT SIZE	
A3		ISSUED DATE	
12-01-2026		DWG. NO.	
0101B		PG. NO.	
01			

12/01/2026

